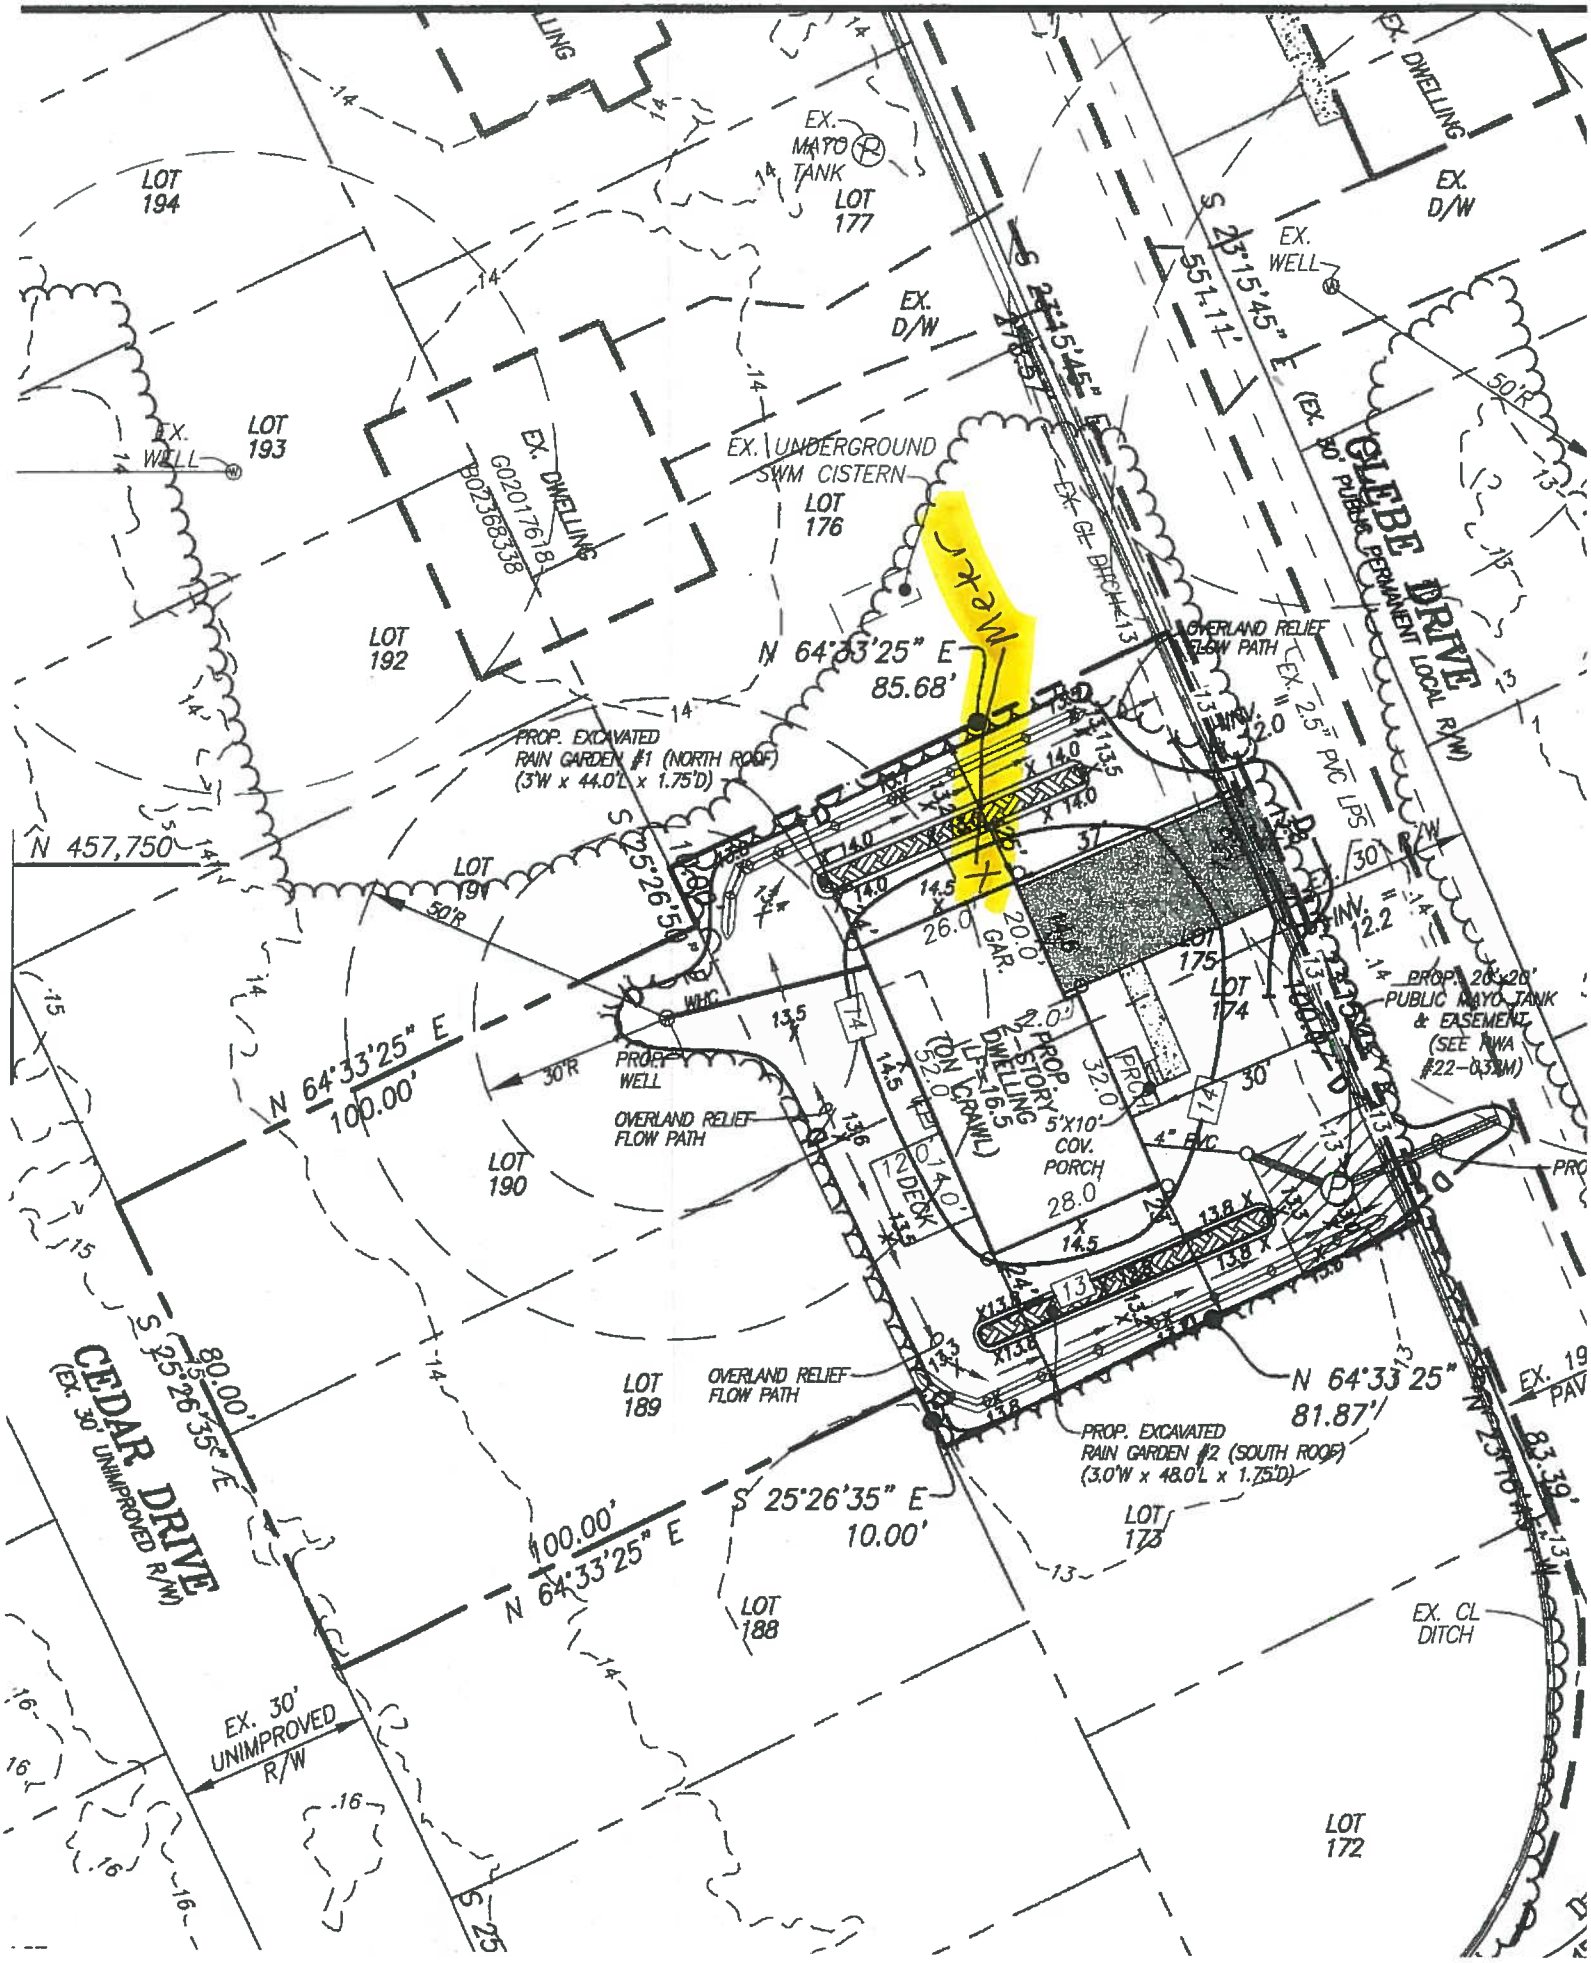

LOT 194
LOT 193
LOT 192
LOT 191
LOT 190
LOT 189
LOT 188
LOT 177
LOT 176
LOT 175
LOT 174
LOT 173
LOT 172
EX. MAYO TANK
EX. WELL
EX. D/W
EX. DWELLING
EX. UNDERGROUND SWM CISTERN
EX. CL DITCH
GLEBE DRIVE
(EX. 30' PUBLIC PERMANENT LOCAL R/W)
S 23°15'45" E
551.11'
N 64°33'25" E
85.68'
PROP. EXCAVATED RAIN GARDEN #1 (NORTH ROOF) (3'W x 44.0'L x 1.75'D)
OVERLAND RELIEF FLOW PATH
EX. 2.5" PVC LPS
N 457,750
S 25°26'50" E
N 64°33'25" E
100.00'
PROP. WELL
OVERLAND RELIEF FLOW PATH
PROP. 2-STORY DWELLING (LF=16.5 (ON CRAWL))
5'X10' COV. PORCH
PROP. 20'x20' PUBLIC MAYO TANK & EASEMENT (SEE RWA #22-032M)
N 64°33'25"
81.87'
PROP. EXCAVATED RAIN GARDEN #2 (SOUTH ROOF) (3.0'W x 48.0'L x 1.75'D)
S 25°26'35" E
10.00'
N 64°33'25" E
100.00'
CEDAR DRIVE
(EX. 30' UNIMPROVED R/W)
S 25°26'35" E
80.00'
EX. 30' UNIMPROVED R/W
EX. CL DITCH
83.39'