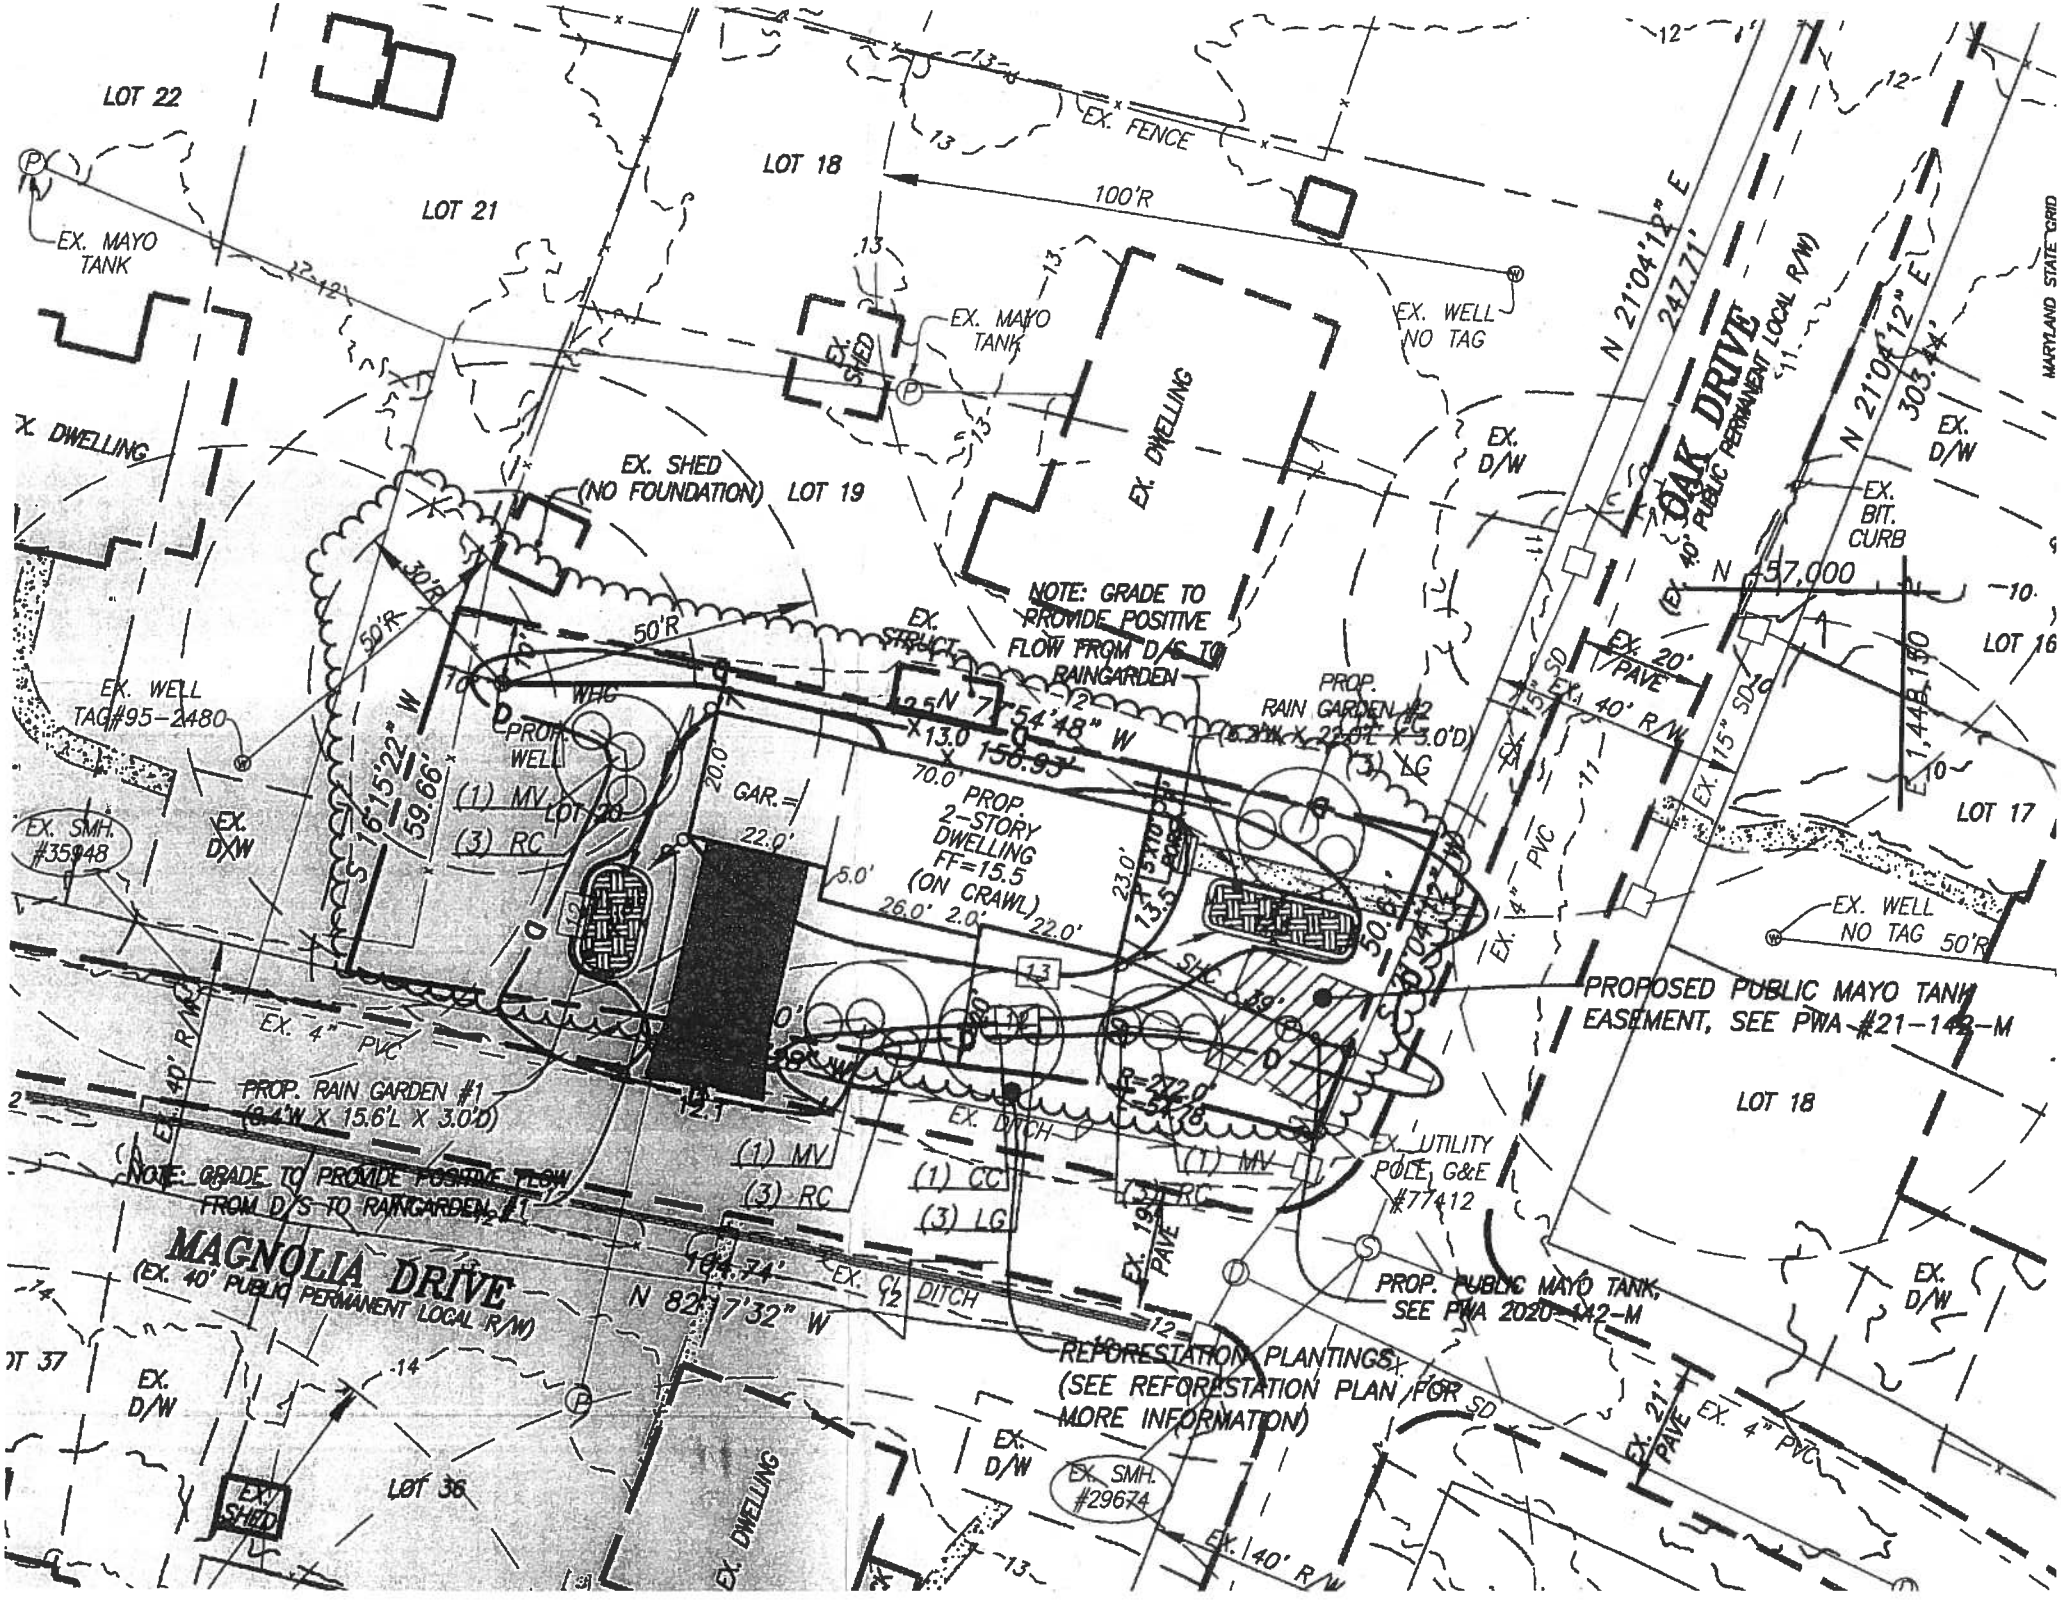
LOT 22
LOT 21
LOT 18
LOT 19
LOT 20
LOT 16
LOT 17
LOT 36
LOT 37
EX. FENCE
100'R
EX. MAYO TANK
EX. SHED (NO FOUNDATION)
EX. DWELLING
EX. WELL NO TAG
EX. WELL TAG #95-2480
EX. SMH #35948
EX. SMH #29674
EX. D/W
EX. SHED
EX. BIT. CURB
EX. 20' PAVE
EX. 40' R/W
EX. 15" SD
EX. 14" PVC
EX. 4" PVC
EX. 21' PAVE
EX. DITCH
EX. UTILITY POLE, G&E #77412
OAK DRIVE
(EX. 40' PUBLIC PERMANENT LOCAL R/W)
MAGNOLIA DRIVE
(EX. 40' PUBLIC PERMANENT LOCAL R/W)
N 21°04'12" E 247.71'
N 21°04'12" E 303.44'
N 457,000
E 1,448,150
N 15°15'22" W 59.66'
N 74°54'48" W 156.93'
N 82°17'32" W 104.74'
S 21°04'12" W 50.61'
R=272.0'
L=54.18'
PROP. 2-STORY DWELLING FF=15.5 (ON CRAWL)
PROP. WELL
(1) MV
(3) RC
(1) CC
(3) LG
GAR. 22.0' x 20.0'
PROP. RAIN GARDEN #1 (8.4'W X 15.6'L X 3.0'D)
PROP. RAIN GARDEN #2 (5.3'W X 22.0'L X 3.0'D)
NOTE: GRADE TO PROVIDE POSITIVE FLOW FROM D/S TO RAINGARDEN #1
NOTE: GRADE TO PROVIDE POSITIVE FLOW FROM D/S TO RAINGARDEN #2
PROPOSED PUBLIC MAYO TANK EASEMENT, SEE PWA #21-142-M
PROP. PUBLIC MAYO TANK, SEE PWA 2020-142-M
REFORESTATION PLANTINGS (SEE REFORESTATION PLAN FOR MORE INFORMATION)
MARYLAND STATE GRID